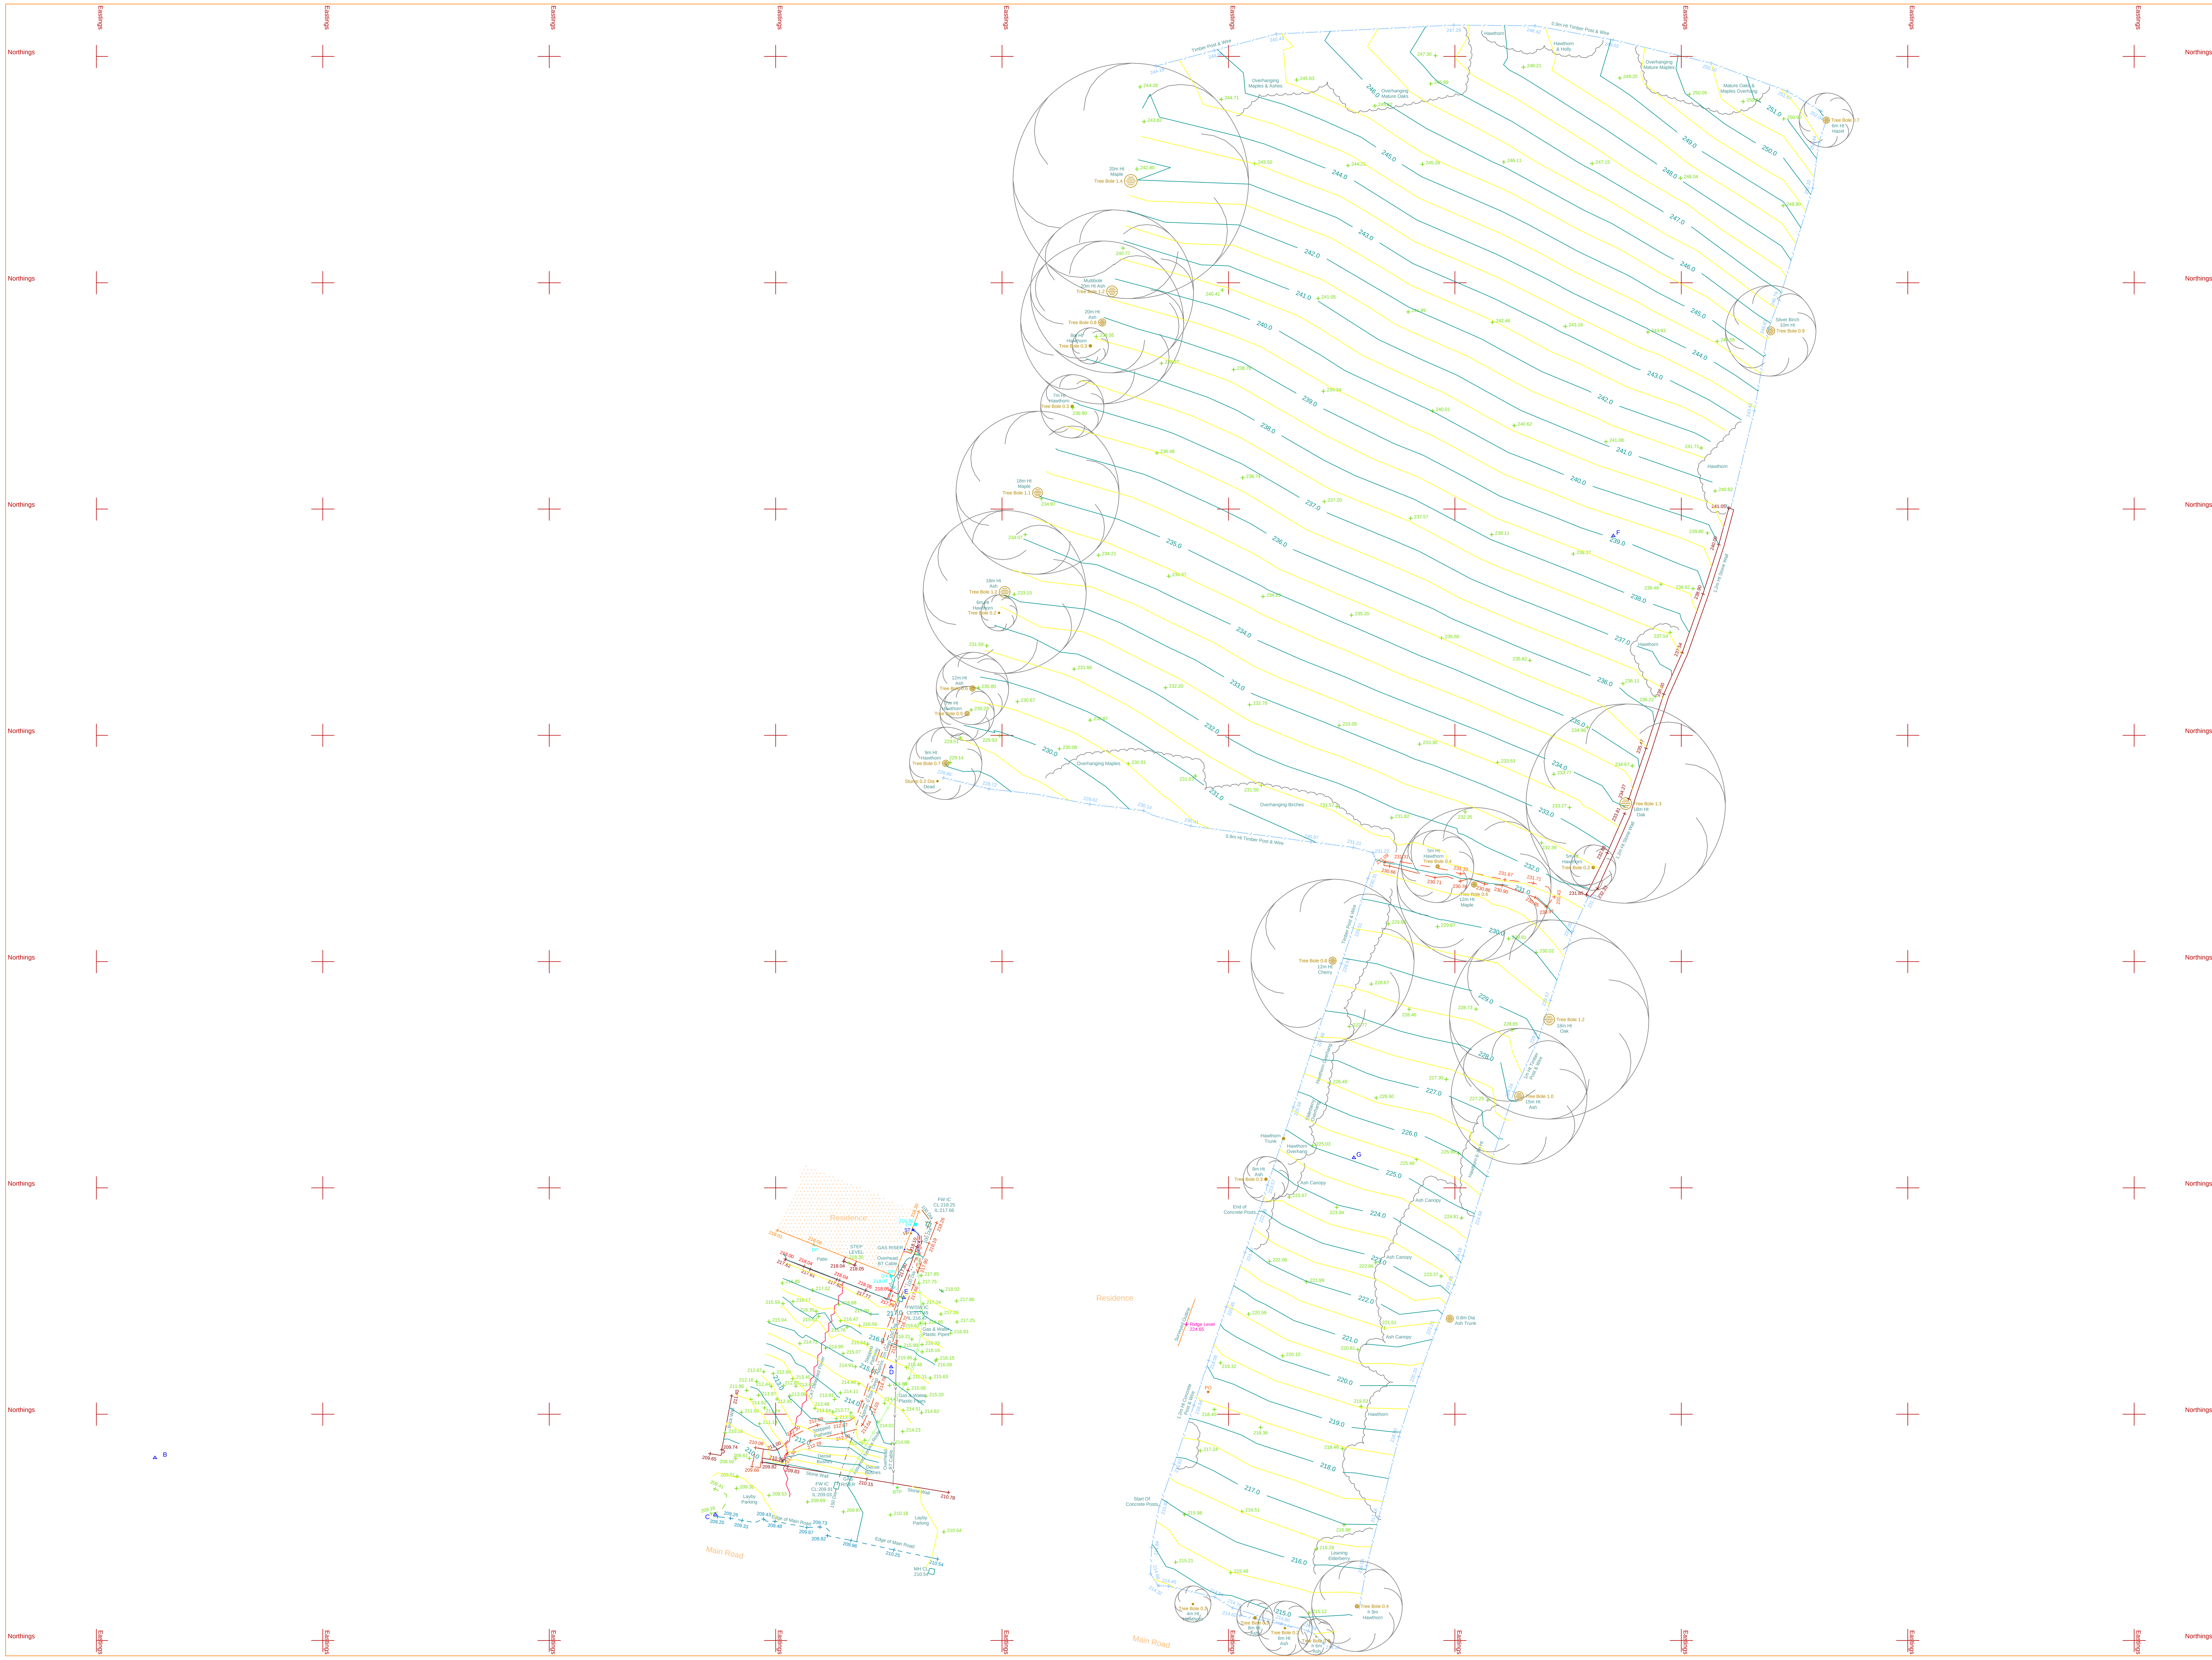

Coordinate Table

Station	Description	Eastings	Northings	Level (m)
A	Nail	******.***	******.***	***.***
B	Nail	******.***	******.***	***.***
C	Nail	******.***	******.***	***.***
D	Peg	******.***	******.***	***.***
E	Nail	******.***	******.***	***.***
F	Peg	******.***	******.***	***.***
G	Peg	******.***	******.***	***.***

Datum Details

Grid Datum: National Grid. Level Datum: Ordnance Datum

All levels refer to OS Active Continuously Operating Referencing System (CORS) and related to Ordnance Datum Newlyn via the geoid model OSGM02.

NB: No OS scale factor has been applied to this survey | Surveyed: April 2010

Note

Every effort is made to identify all visible above ground features, however it should be borne in mind that there may be items obscured at the time of survey

North Arrow

Sheet Layout

LEGEND

AIR VALVE	AV
BELISHA BEACON	BEL
BOLLARD	BD/BOL
BORE HOLE	BHL
BENCHMARK	BM
BOUNDARY POST	BP
BUS STOP	BS
BT INSPECTION COVER	BT
BRITISH TELECOM BOX	BTB
BRITISH TELECOM POLE	BTP
CABLE TV INSPECTION COVER	CTV
CABLE TV COVER	CTV
CAMERA	CAM
COVER LEVEL	CL
DOWN PIPE	DP
DROPPED KERB	DK
ELECTRIC INSPECTION COVER	EIC
ELECTRICITY CONTROL BOX	ECB
EAVES HEIGHT	EH
ELECTRICITY POLE	EP
EARTH ROD	ER
FIRE HYDRANT	FH
FINISHED FLOOR LEVEL	FFL
FOUL WATER	FW
GULLY	GY
GATE POST	GP
GAS VALVE	GV
INSPECTION COVER	IC
INVERT LEVEL	IL
KERB OUTLET	KO
LAMPPOST	LP
LITTER BIN	LB
MANHOLE	MH
SERVICE MARKER POST	MKR
MILESTONE	MS
PIPE INVERT	PI
PARKING METER	PM
POST	PO
RODDING EYE	RE
RETAINING WALL	RW
RIDGE HEIGHT	RH
ROAD NAMEPLATE	RN
ROAD SIGN	RS
SOFFIT LEVEL	SF
SIGN POST	SP
STAY	SY
SLOT DRAIN	SD
STOP COCK	SC
STOP TAP	ST
STOP VALVE	SV
STORM WATER	SW
WATER TAP	TAP
TELEPHONE CALL BOX	TCB
THRESHOLD LEVEL	THL
TRAFFIC LIGHT	TL
TRAFFIC LIGHT BOX	TLB
TELEGRAPH POLE	TP
UNABLE TO LIFT	UTL
VENT PIPE	VP
WATER LEVEL	WL
WATER METER	WM
WASHOUT	WO
YARD GULLY	YG

SERVICES SPECIFIC TEXT:

ASSUMED ROUTE	AR
BLOCKED SERVICE	BLKD
BACKDROP	BD
END OF TRACE	EoT
HIGH VOLTAGE SUPPLY	HV
LOW VOLTAGE SUPPLY	LV
LOW PRESSURE MAINS	LP Mains
OUTER DIAMETER	OD
END OF TRACE	EoT
NO FURTHER INFORMATION	NFI
NON SURVEYED INFORMATION	NSI
POLYETHYLENE SERVICE PIPE	PE
REDUNDANT SERVICE	RED.
SOAKAWAY	SA
SONDE REFUSAL	SR
TO TOP OF PIPE	TTOP
UNABLE TO SONDE	UTS

UNDERGROUND SERVICES:

LOW VOLTAGE CABLES
GAS MAIN ROUTES
TELECOM CABLES
POTABLE WATER MAIN
SURFACE WATER
FOUL WATER
COMBINED SEWER
OVERHEAD BT CABLES
OVERHEAD POWER CABLES
HEDGES
FOLIAGE/CANOPY
SPOT LEVEL + 127.13
SURVEY STATION IDS1
GATE GP GP

FENCES:

POST & WIRE FENCE	PWF
BARBED WIRE FENCE	BWF
CLOSE-BOARD FENCE	CBF
PALISADE FENCE	PLF
SECURITY FENCE	STF
TIMBER POST & RAIL	PRF
CHAIN-LINK FENCE	CLF
IRON RAILINGS FENCE	IRF

Rev:	Notes:	Name:	Date:

ID SURVEYS Ltd
Land & Engineering
Site Surveyors

Precision Guaranteed as Standard Provision of Engineering & Surveying Measurement Services to all Associated Industries. UK Wide Coverage.

ID Surveys Ltd, 196 Rugby Road, Burbage, Hinckley Leicestershire, LE10 2ND

Tel: 01455 632469 - Mob: 07910 790233
Email: contact@idsurveys.co.uk or idsurveysltd@gmail.com
Website: www.idsurveys.co.uk

Registered in England & Wales Number 7610712

Survey Title:

TYPICAL EXAMPLE OF A BASIC BOUNDARY AND LEVEL TOPOGRAPHICAL SITE SURVEY

Clients Address:

Mr & Mrs Client
Private Residence
Wilderness Way
Remoteshire

Drawing No:	Rev:
IDSL-2010-TOPO1	

Drawn:	Checked:	Scale:	Date:
IDB	IDB	1:250 @ A0 Size	21/04/2010

CAD Reference:	Sheet:
IDSL-EXTOPO1.dwg	1 of 1